QUARRY ROAD RECREATION AREA | SITE PLAN CONCEPT

SE GROUP

January 19, 2018

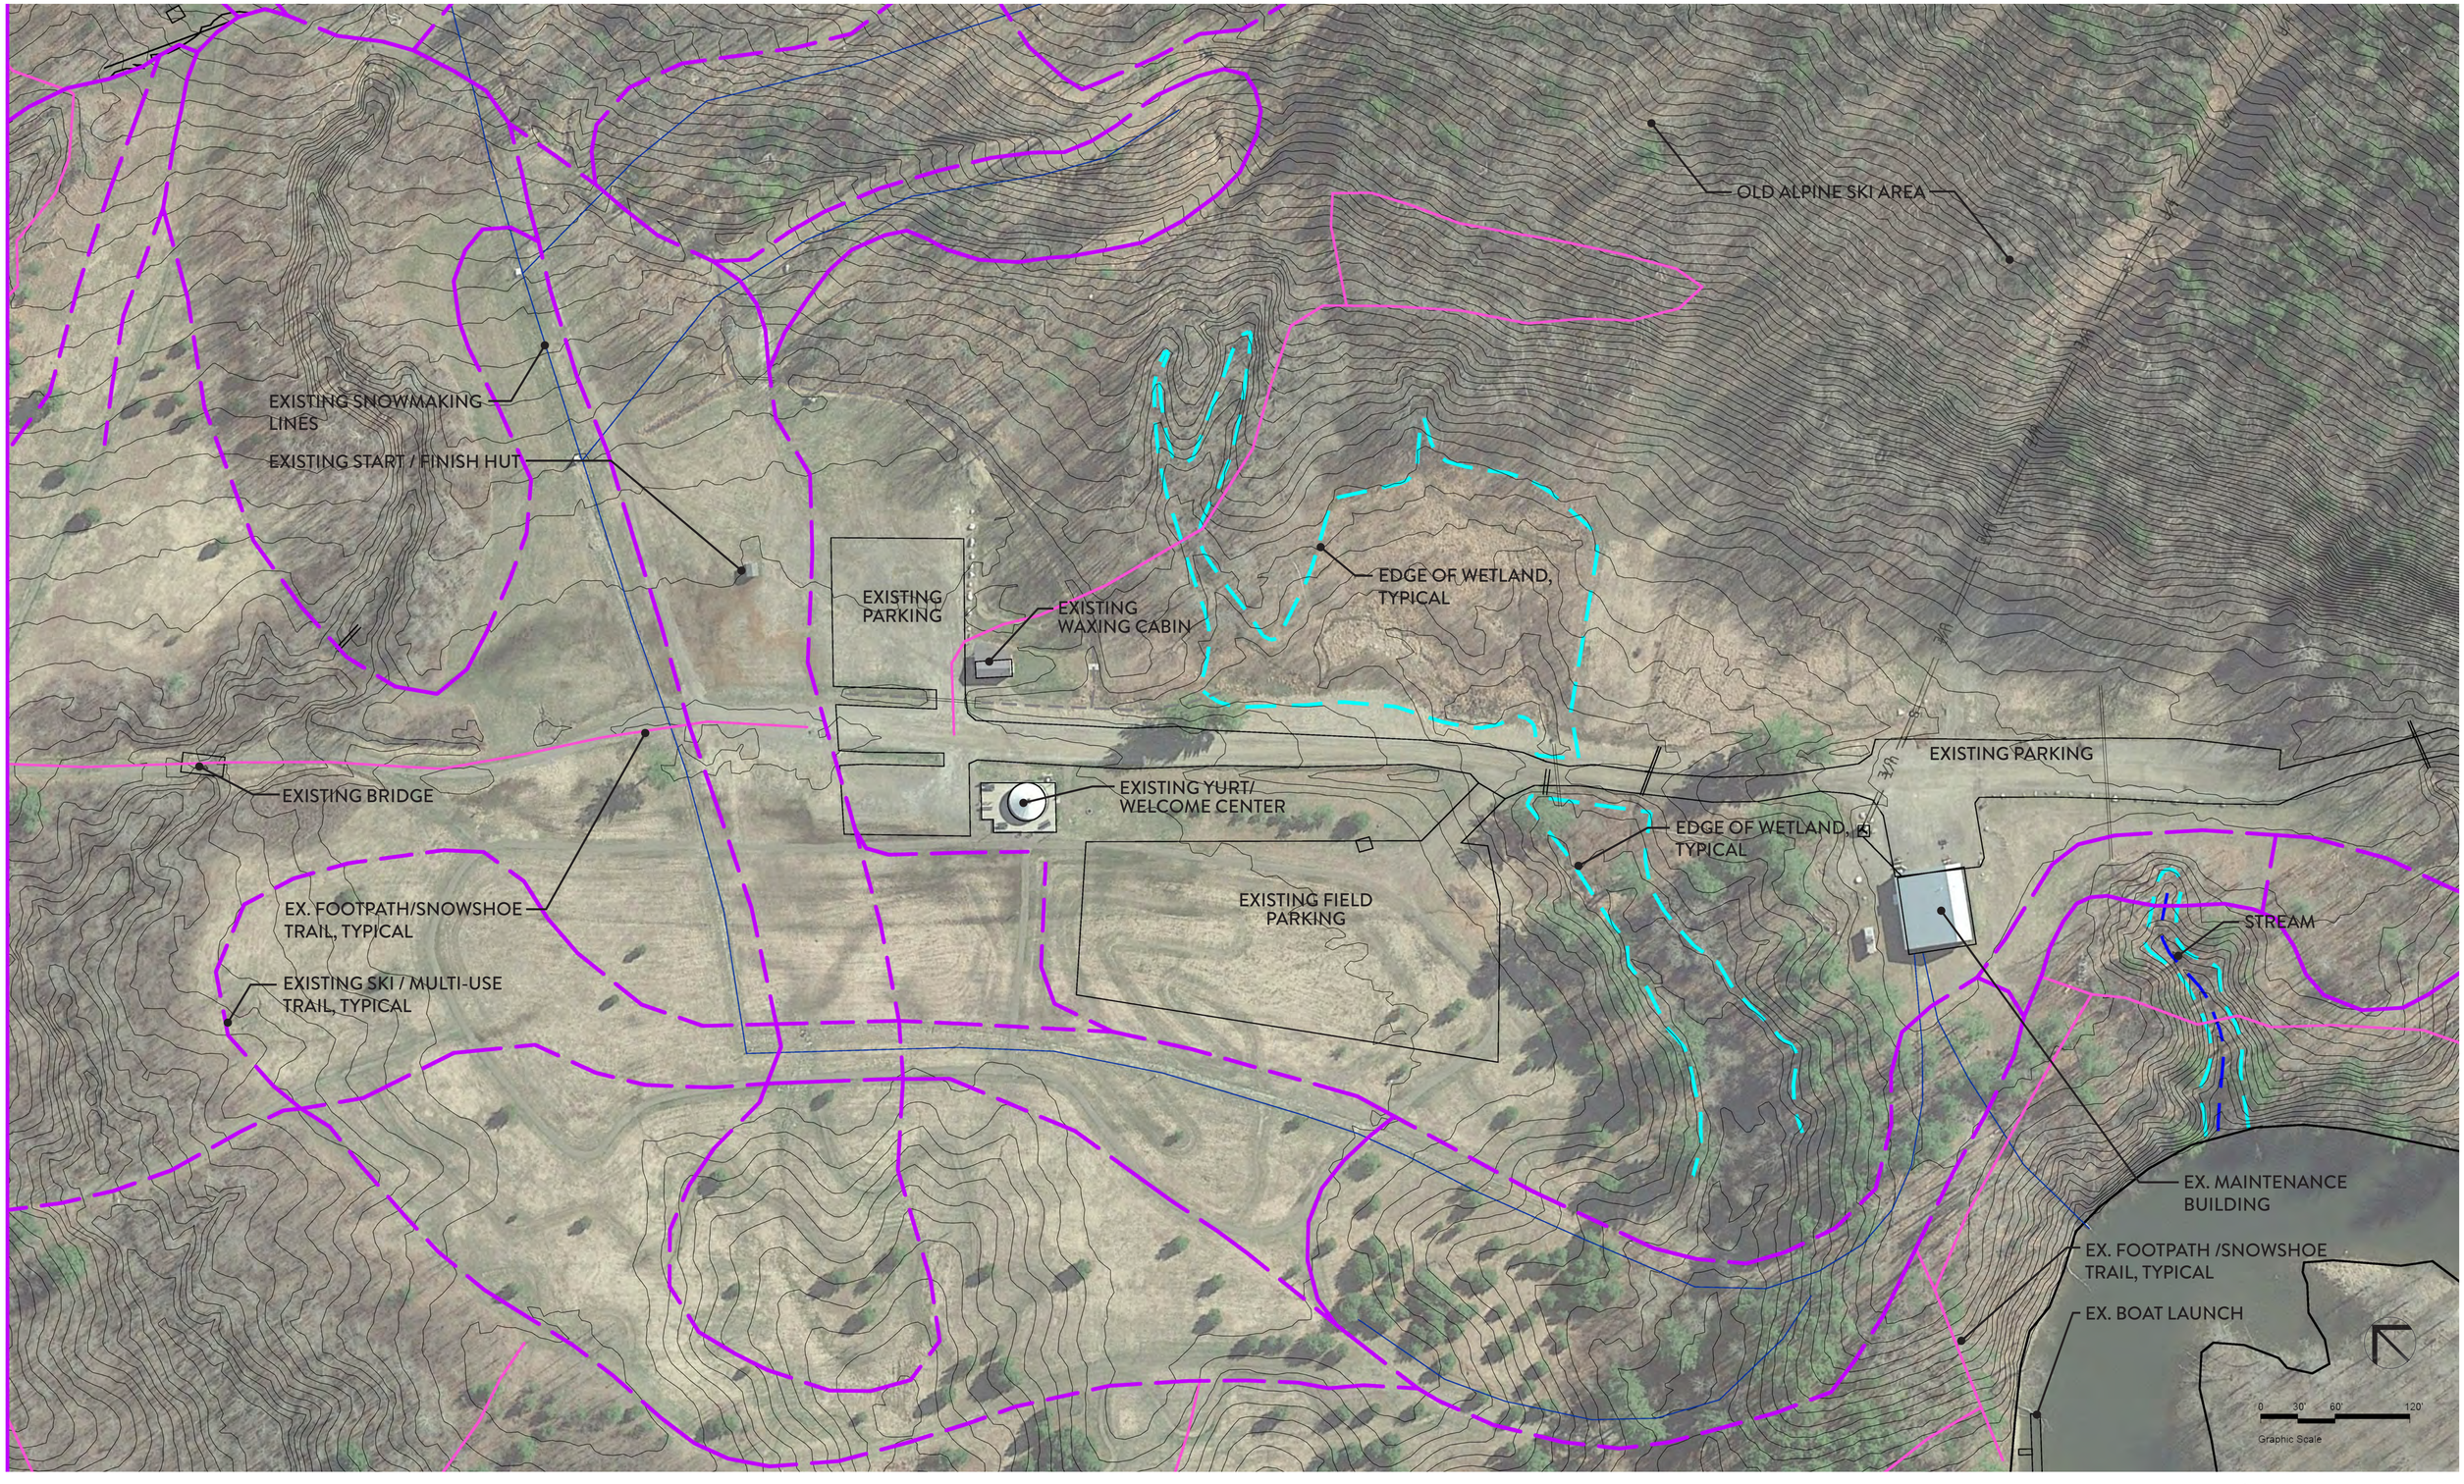

QUARRY ROAD RECREATION AREA | EXISTING CONDITIONS PLAN

SE GROUP

January 19, 2018